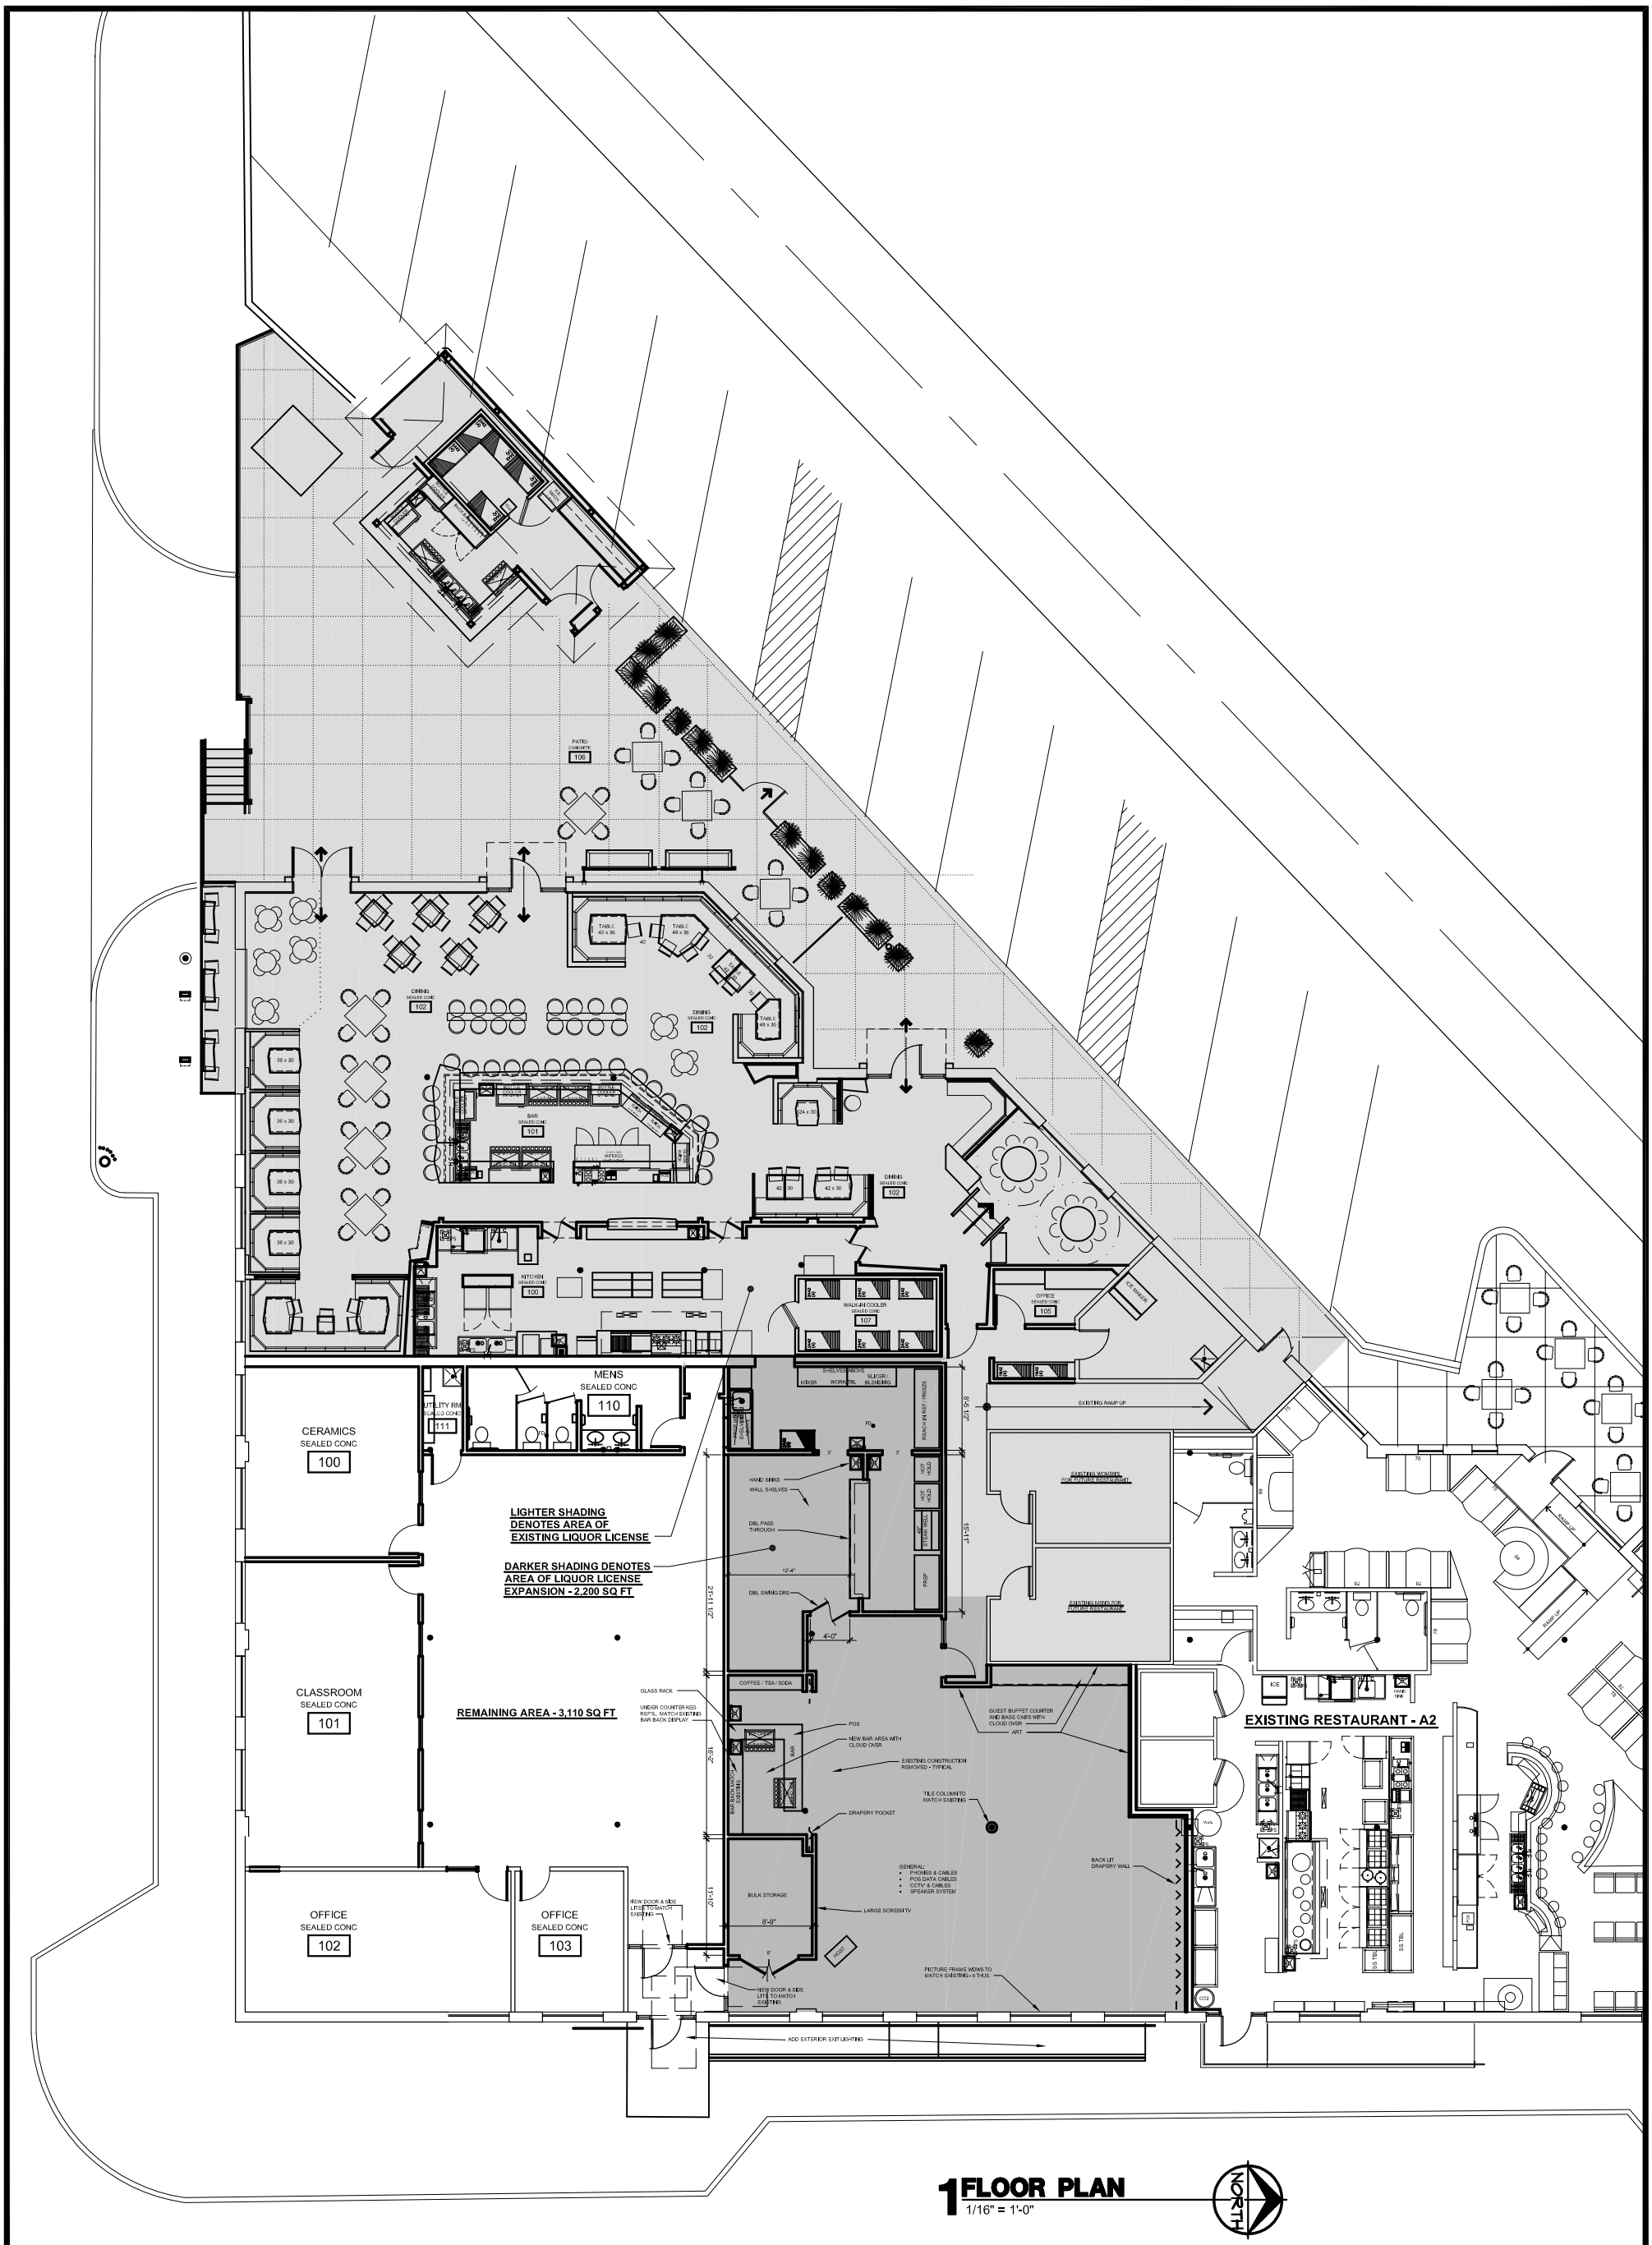

1 FLOOR PLAN
1/16" = 1'-0"

DWG # A1
SHEET # — OF —

DATE: 07-06-2016
REVISIONS:

ALTERATIONS FOR

THE JACOBSON RESTAURANT

2050 CENTRAL AVENUE
KANSAS CITY, MISSOURI 64108

SQUAREONE COLLABORATIVE, INC
ARCHITECTURE DEVELOPMENT

504 EAST 18TH STREET SUITE: 100
KANSAS CITY, MISSOURI 64108

(816) 820-3769
SQUAREONE-COLLABORATIVE.COM

PRELIMINARY - NOT FOR CONSTRUCTION